ANNEX "E"

REPUBLIC OF THE PHILIPPINES
DPWH
OFFICE OF THE BUILDING OFFICIAL
MANDAUE CITY

RECOMMENDING APPROVAL:

HEAD, LINE & GRADE SECTION — DATE

APPROVED:

BUILDING OFFICIAL — DATE

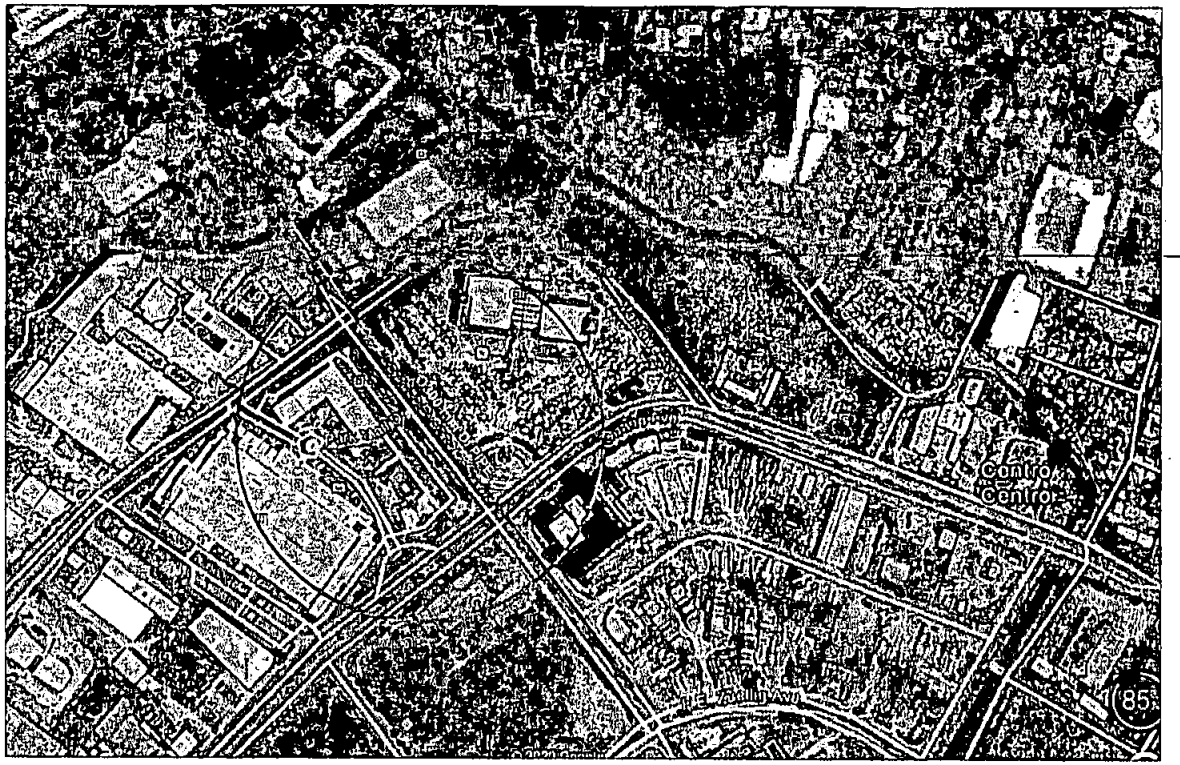

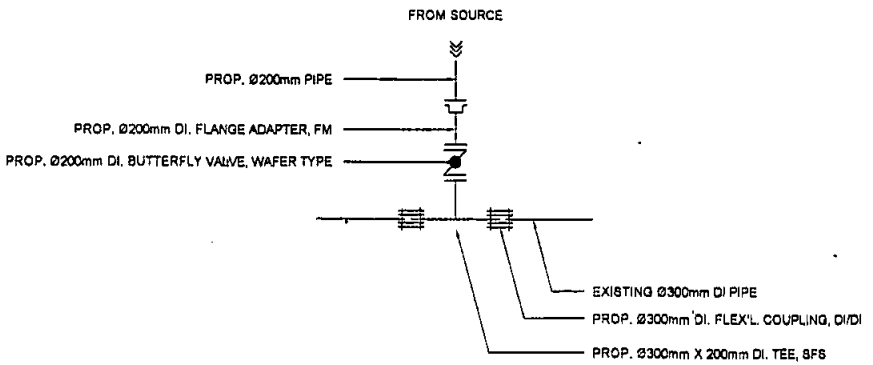

INTERCONNECTION DETAIL

FROM THE OFFICE OF:
MCWD ENGINEERING DEPARTMENT
NELSON N. RUIZ — MANAGER, T&D DIVISION
RICHARD O. TIBAL — MANAGER, DESIGN DIVISION
ANDREW K. MAGNO — MANAGER, ENGINEERING DEPARTMENT

PREPARED BY: INNRUIZ — DATE: NOV. 12, 2020
DRAWN BY: INNRUIZ — DATE: NOV. 12, 2020

CAD FILENAME
REQ. No | PTR No. | DATE:
PLACE: | T.I.N.

SEAL

REVISION:

No	DESCRIPTION	DATE	REVIEWED	APPROVED

OWNER:
Metropolitan Cebu Water District
CORNER MAGALLANES & LAPU-LAPU STREETS CEBU CITY
JORGE L. CABRINTE — MANAGER, ENGINEERING DEPARTMENT
STEPHEN D. YEE — GENERAL MANAGER

NAME OF PROJECT:
ANNEX "E"
PROPOSED Ø150mm ELECTROMAGNETIC FLOWMETER INSTALLATION & CONCRETE VAULT CONSTRUCTION FOR 3 MLD BULK WATER SUPPLY PROJECT - MANDAUE - NORTH RECLAMATION AREA BULK WATER SUPPLY INJECTION POINT
LOCATION: CEBU MAIN AVENUE, MAKT, CARD, MANDAUE CITY, CEBU

PROJECT No.:

SHEET CONTENT:
LOCATION PLAN
INTERCONNECTION DETAIL

SCALE: AS INDICATED

SHEET NUMBER: