SUPPLY AND DELIVERY OF POTABLE DESALINATED SEAWATER - CEBU CITY SOUTH PROJECT

(ANNEXES "B" & "D")

REPUBLIC OF THE PHILIPPINES
D P W H
OFFICE OF THE BUILDING OFFICIAL
CEBU CITY

RECOMMENDING APPROVAL:

HEAD, ARCHT'L. SECTION DATE

APPROVED:

BUILDING OFFICIAL DATE

LAND USE AND ZONNING
RECOMMENDING APPROVAL:
HEAD DATE

LINE AND GRADE
RECOMMENDING APPROVAL:
HEAD DATE

ARCHITECTURAL
RECOMMENDING APPROVAL:
HEAD DATE

STRUCTURAL
RECOMMENDING APPROVAL:
HEAD DATE

SANITARY
RECOMMENDING APPROVAL:
HEAD DATE

ELECTRICAL
RECOMMENDING APPROVAL:
HEAD DATE

MECHANICAL
RECOMMENDING APPROVAL:
HEAD DATE

ELECTRONICS
RECOMMENDING APPROVAL:
HEAD DATE

FROM THE OFFICE OF:
MCWD ENGINEERING DEPARTMENT
JULIET F. PE
ACTING MANAGER, PLANNING DIVISION
RICHARD G. RISAL
MANAGER, DESIGN DIVISION
ANDREW L. MAGNO
MANAGER, ENGINEERING DIVISION

PREPARED BY: NELSON N. RUIZ
DATE: OCT 12, 2022
DRAWN BY: NELSON N. RUIZ
DATE: OCT 12, 2022

PROFESSIONAL MECHANICAL ENGINEER
REG. No. | PTR No. | DATE:
PLACE: | T.I.N | SEAL

REVISION:

No.	DESCRIPTION	DATE	REVIEWED	APPROVED

OWNER:
Metropolitan Cebu Water District
CORNER MAGALLANES & LAPU-LAPU STREETS, CEBU CITY
RECOMMENDING APPROVAL: JORGE L. GABRIENTE
APPROVED: EDGAR H. DONOSO
GENERAL MANAGER

NAME OF PROJECT: SUPPLY AND DELIVERY OF POTABLE DESALINATED SEAWATER - CEBU CITY SOUTH PROJECT
PROJECT No
SHEET CONTENT: COVER PAGE
SHEET NUMBER: 01 / 08
LOCATION: BRGYS. PARDO AND INAYAWAN, CEBU CITY
SCALE: AS INDICATED

ANNEX "B"

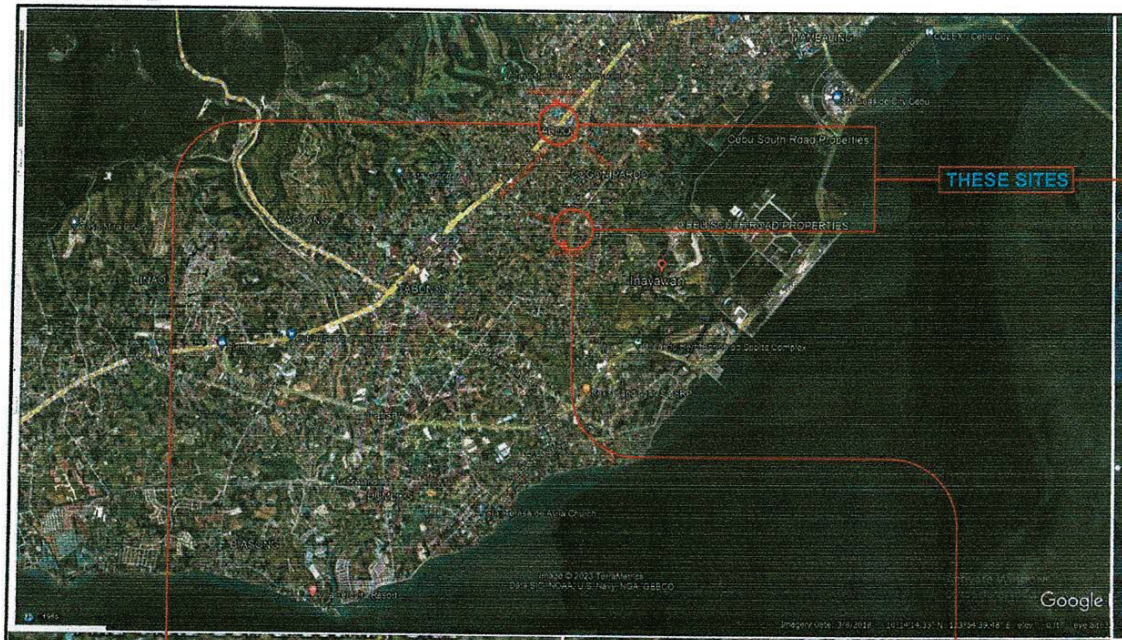

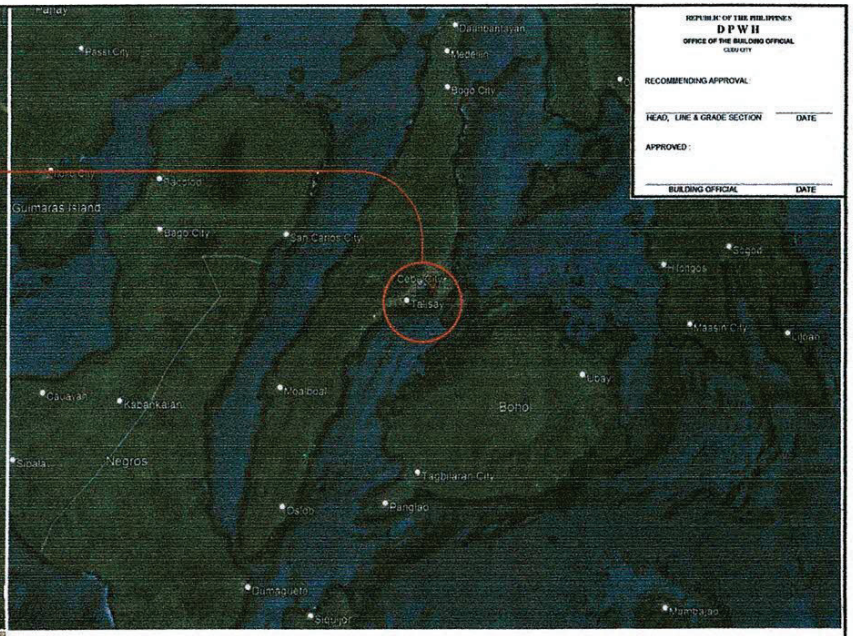

REPUBLIC OF THE PHILIPPINES
DPWH
OFFICE OF THE BUILDING OFFICIAL
CEBU CITY

RECOMMENDING APPROVAL:

HEAD, LINE & GRADE SECTION DATE

APPROVED:

BUILDING OFFICIAL DATE

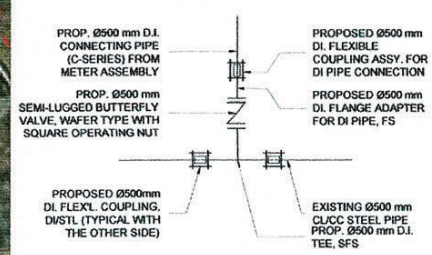

INTERCONNECTION DETAIL (INJECTION POINT)

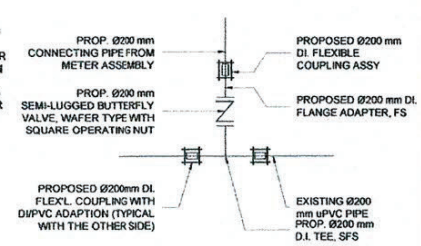

INTERCONNECTION DETAIL (DROP-OFF POINT)

NAME OF PROJECT:	PROJECT No:		OWNER:	SHEET CONTENT:	SHEET NUMBER:
SUPPLY AND DELIVERY OF POTABLE DESALINATED SEAWATER - CEBU CITY SOUTH PROJECT		CONCURRED: TOMMY L. GONZALEZ, ACTING MANAGER, PRODUCTION DEPT; EDGAR D. ORTEGA, ACTING AGM, OPERATIONS GROUP	Metropolitan Cebu Water District, CORNER MAGALLANES & LAPU-LAPU STREETS, CEBU CITY; RECOMMENDING APPROVAL: JORGE L. GABRIETE, AGM, TECHNICAL SERVICES GROUP; APPROVED: EDGAR H. DONOSO, GENERAL MANAGER	ANNEX "B" LOCATION PLAN OF INJECTION POINT & INTERCONNECTION DETAIL	02 / 08

LOCATION: BRGY. INAYAWAN, CEBU CITY